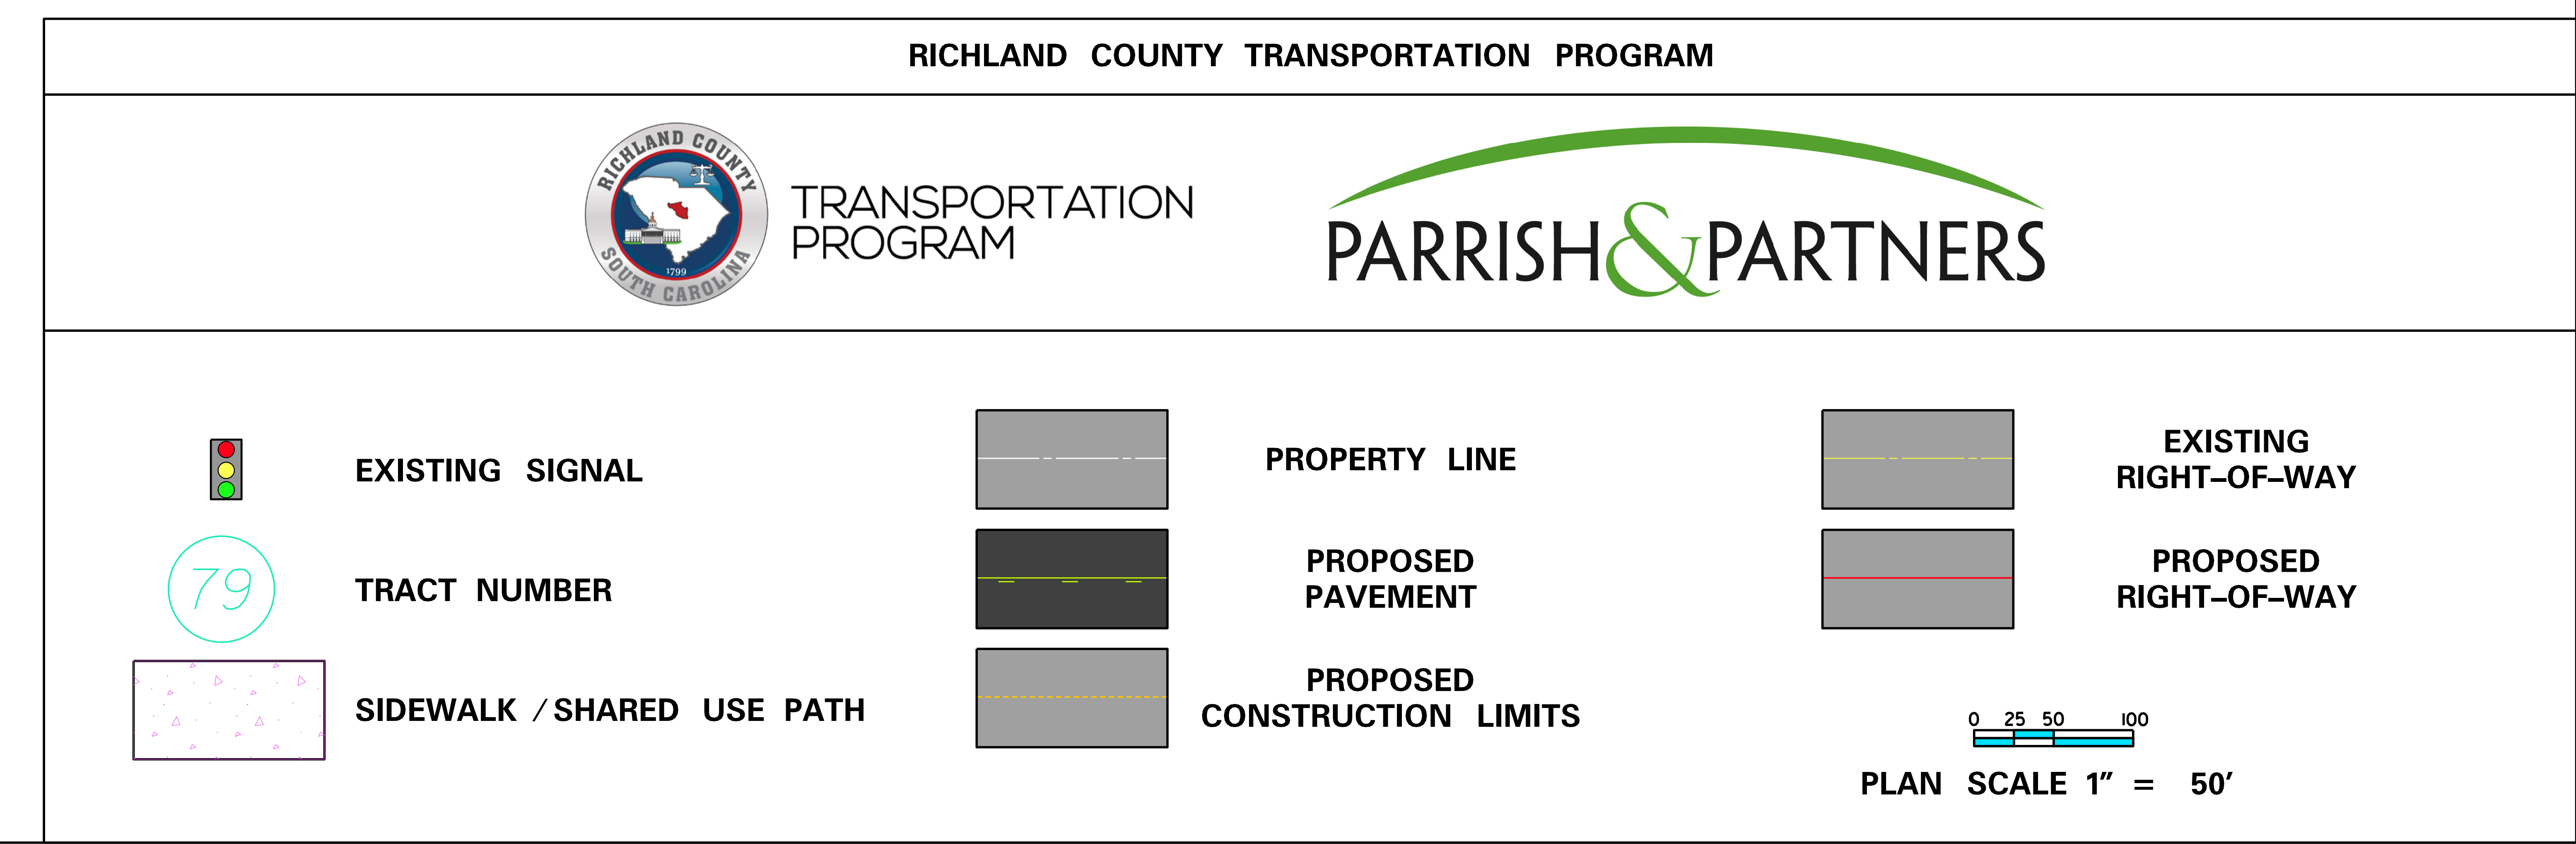
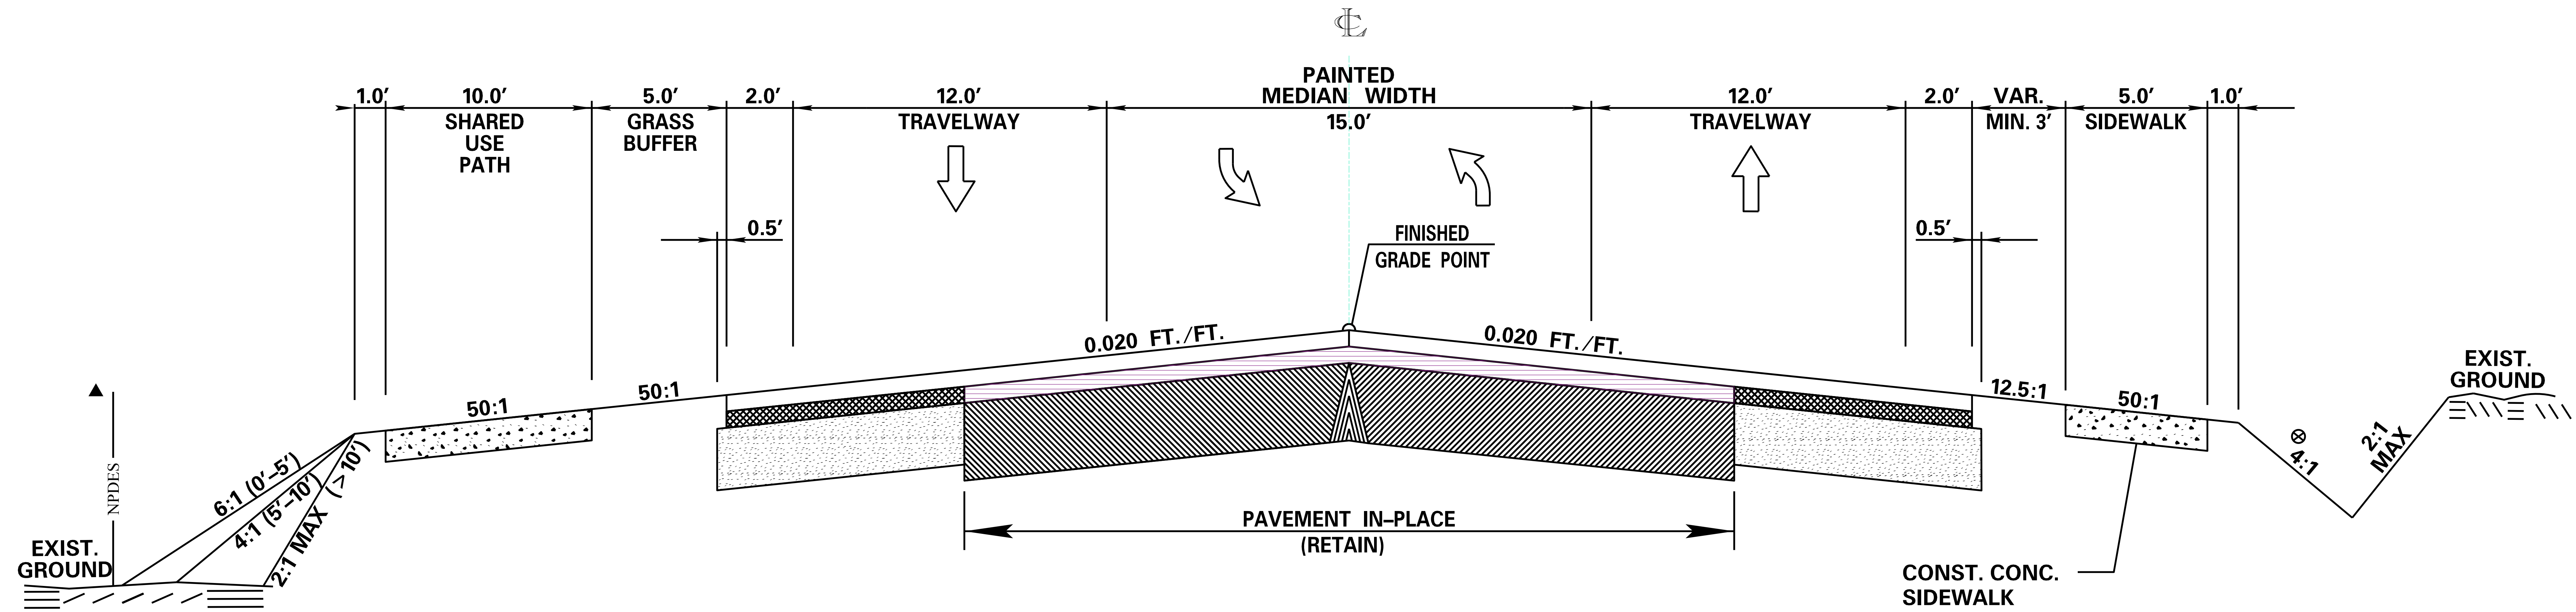


PUBLIC MEETING
KELLY MILL ROAD IMPROVEMENTS
MAY 21, 2025



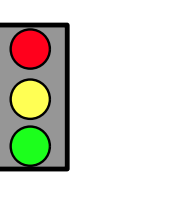
PUBLIC MEETING
KELLY MILL ROAD IMPROVEMENTS
MAY 21, 2025



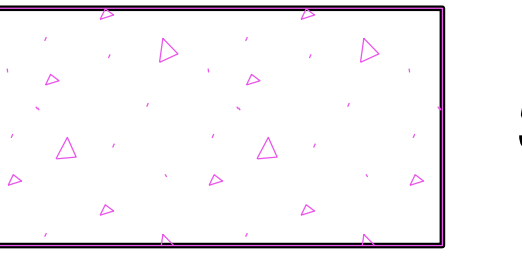
RICHLAND COUNTY TRANSPORTATION PROGRAM

 
 TRANSPORTATION PROGRAM



 EXISTING SIGNAL

 
 TRACT NUMBER

 
 SIDEWALK / SHARED USE PATH

 PROPERTY LINE

 PROPOSED PAVEMENT

 PROPOSED CONSTRUCTION LIMITS

 EXISTING RIGHT-OF-WAY

 PROPOSED RIGHT-OF-WAY

0 25 50 100
PLAN SCALE 1" = 50'